PINE STREET RECONSTRUCTION PROJECT

PHASE 1 - SKI HILL DR. TO TITUS RD.

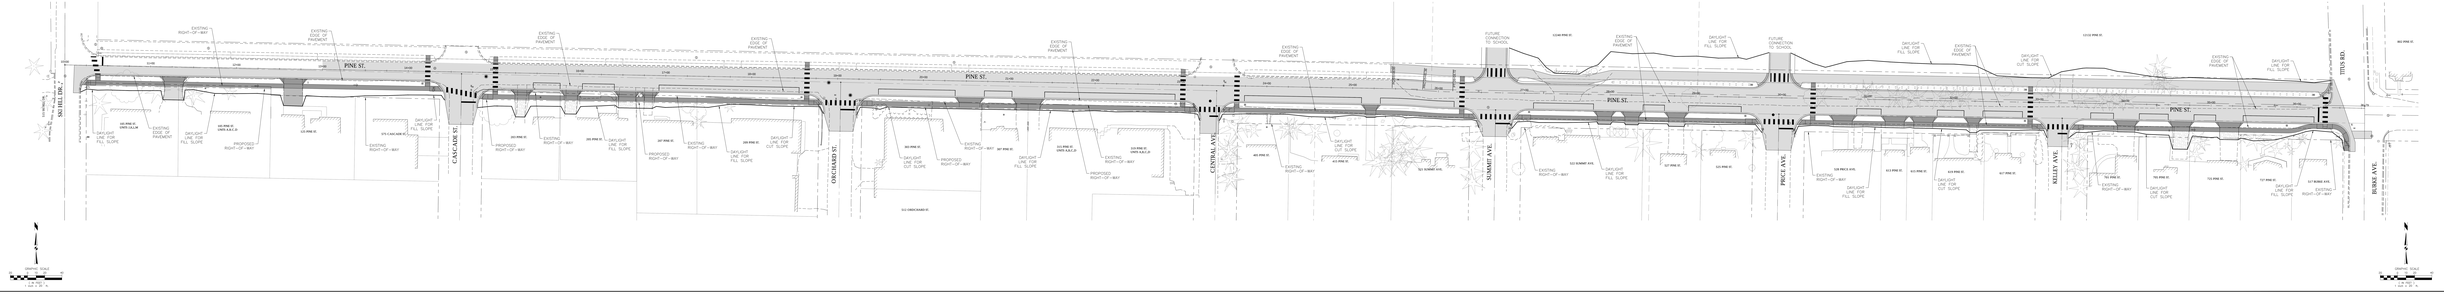

NOT FOR CONSTRUCTION

TD&H Engineering

PINE STREET PHASE 1 - SKI HILL DR. TO TITUS RD.
LEXINGTON, WASHINGTON

OVERALL SITE PLAN EXHIBIT

SHEET 1 of 1

PINE STREET RECONSTRUCTION PROJECT

PHASE 1 - SKI HILL DR. TO TITUS RD.

NOT FOR CONSTRUCTION

TD&H Engineering

PINE STREET PHASE 1 - SKI HILL DR. TO TITUS RD.
LEXINGTON, WASHINGTON

OVERALL SITE PLAN EXHIBIT

SHEET 1 of 1